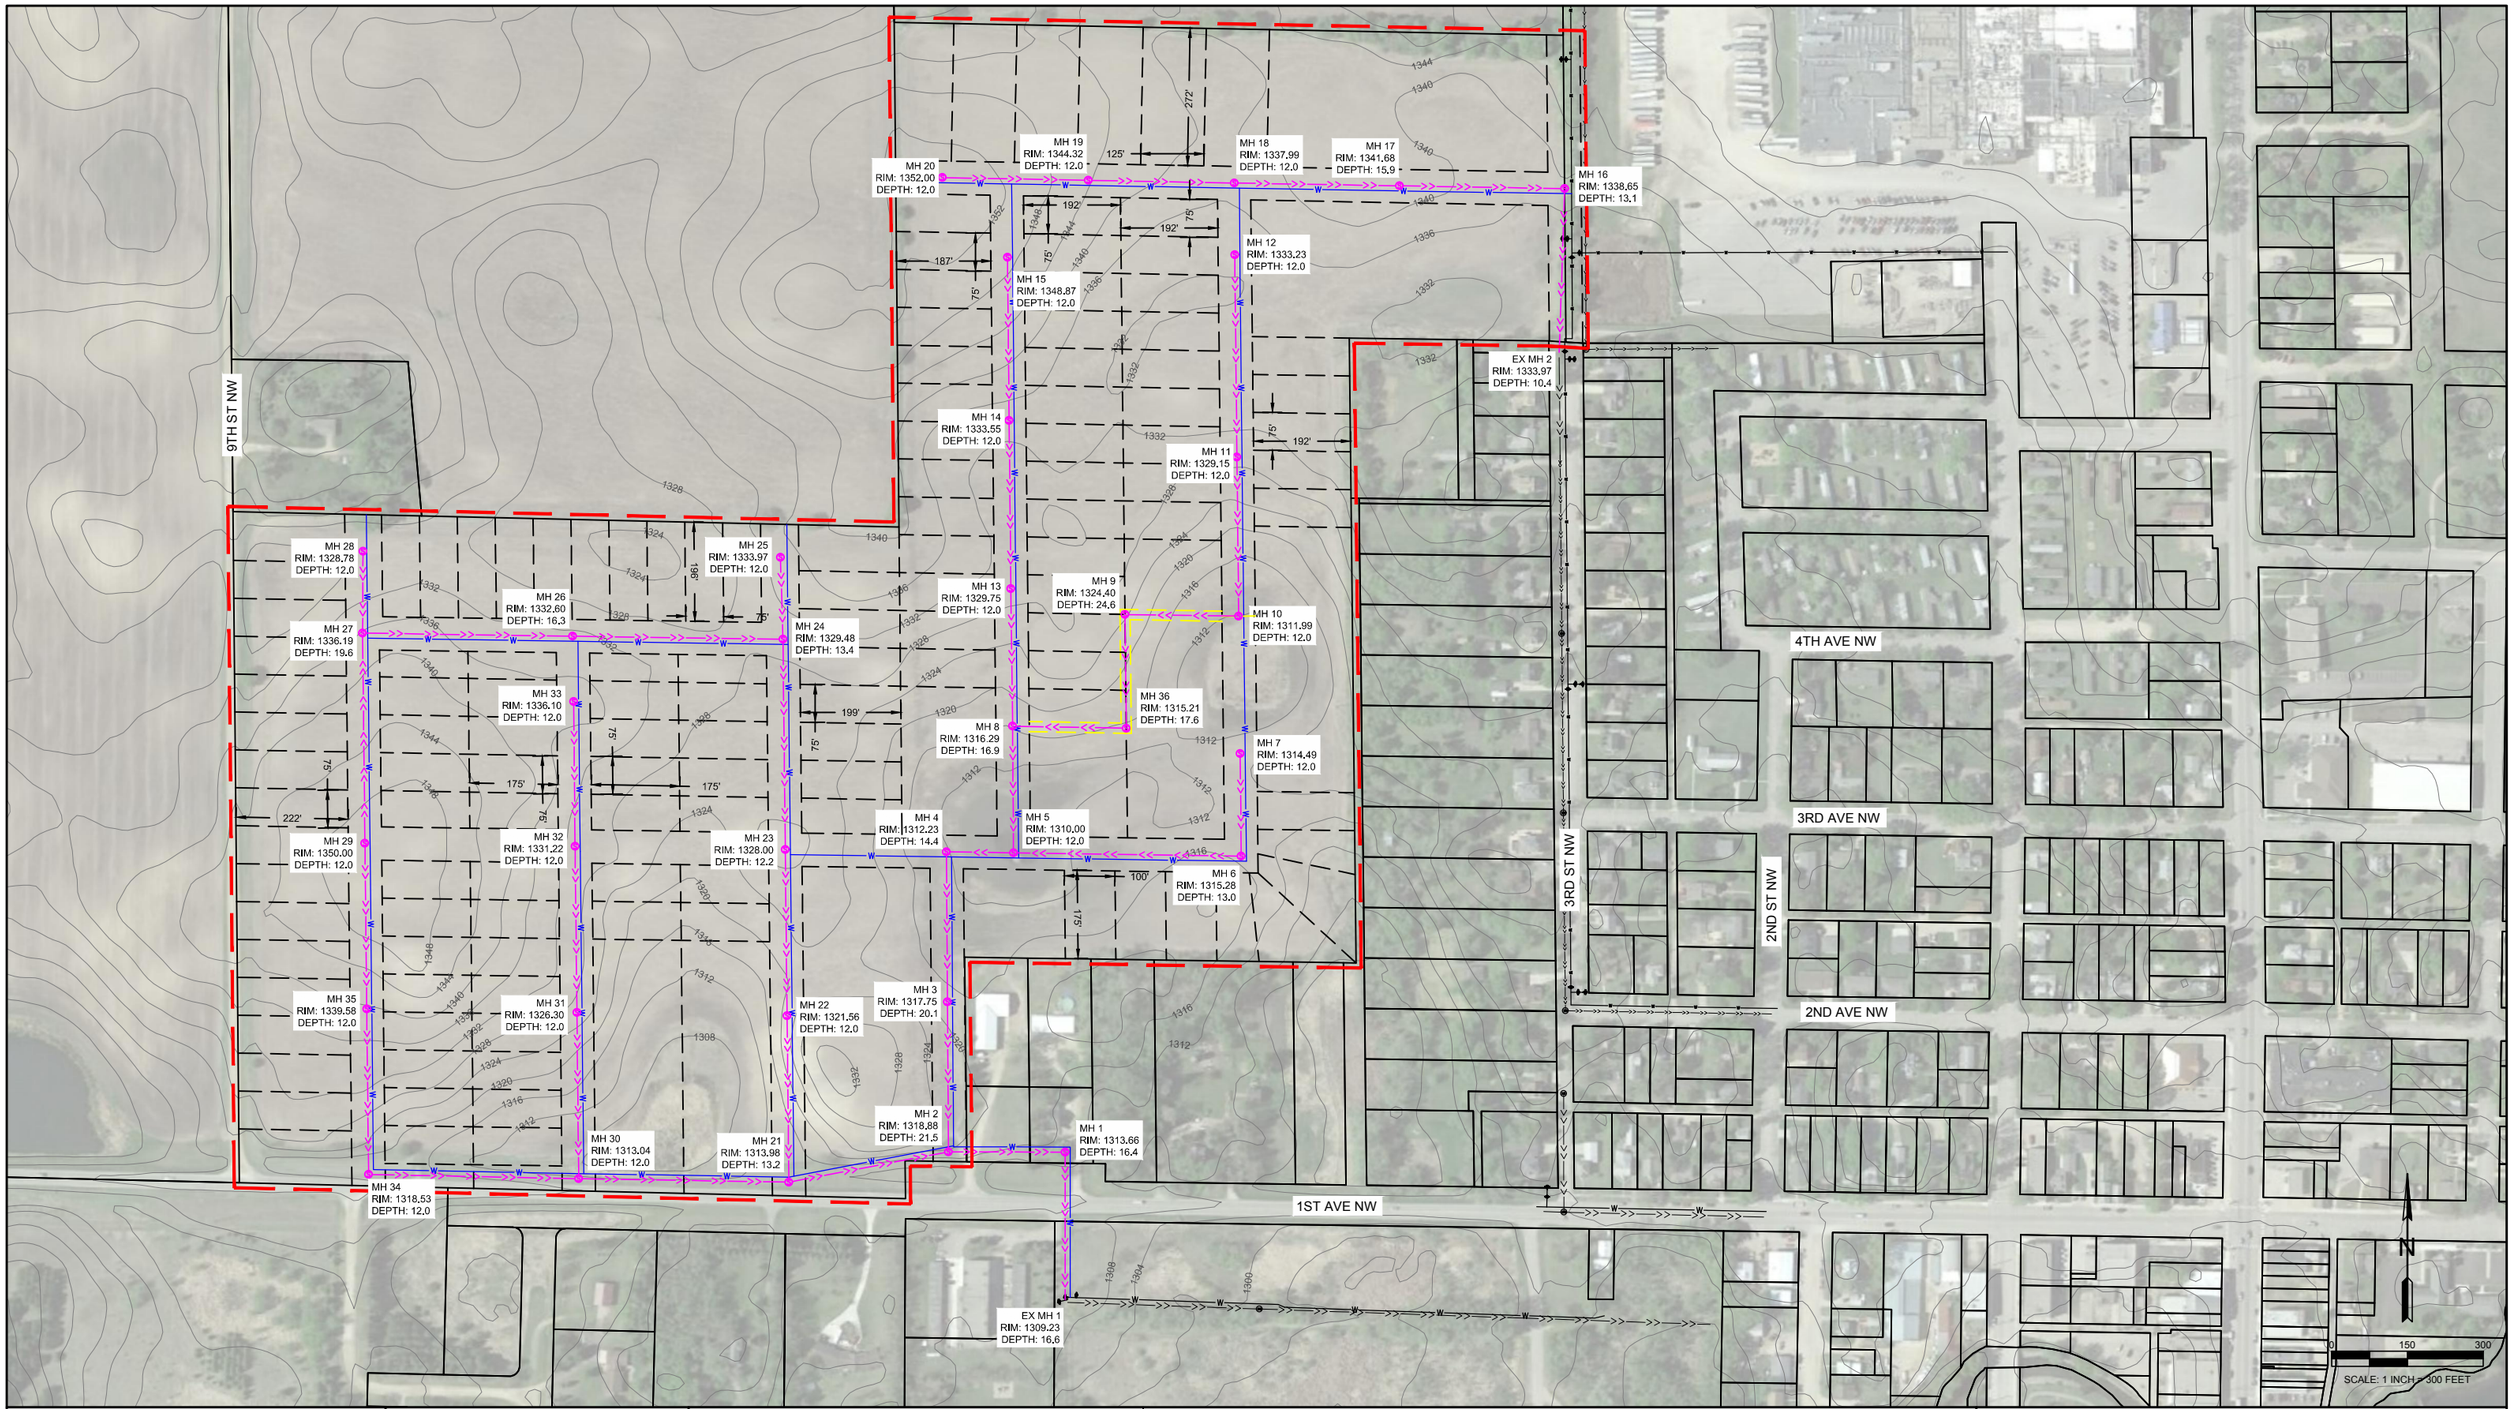

Apex Engineering Group

PELICAN RAPIDS

LEGEND

- AREA UNDER CONSIDERATION
- EXISTING SANITARY SEWER
- EXISTING WATERMAIN
- PROPOSED SANITARY SEWER
- PROPOSED WATERMAIN
- PROPOSED PARCEL/R.O.W.
- PROPOSED EASEMENT

CITY OF PELICAN RAPIDS

AREA NORTH OF WEST T.H. 108

MASTER PLAN

Date: June 28, 2017 Drawn By: BLV Apex Project #: 17.189.0086

L:\Projects\2017\17.189.0086 - PEL - West T.H. 108 Master Planning\Preliminary\Planning\Future Utility Expansion.dwg