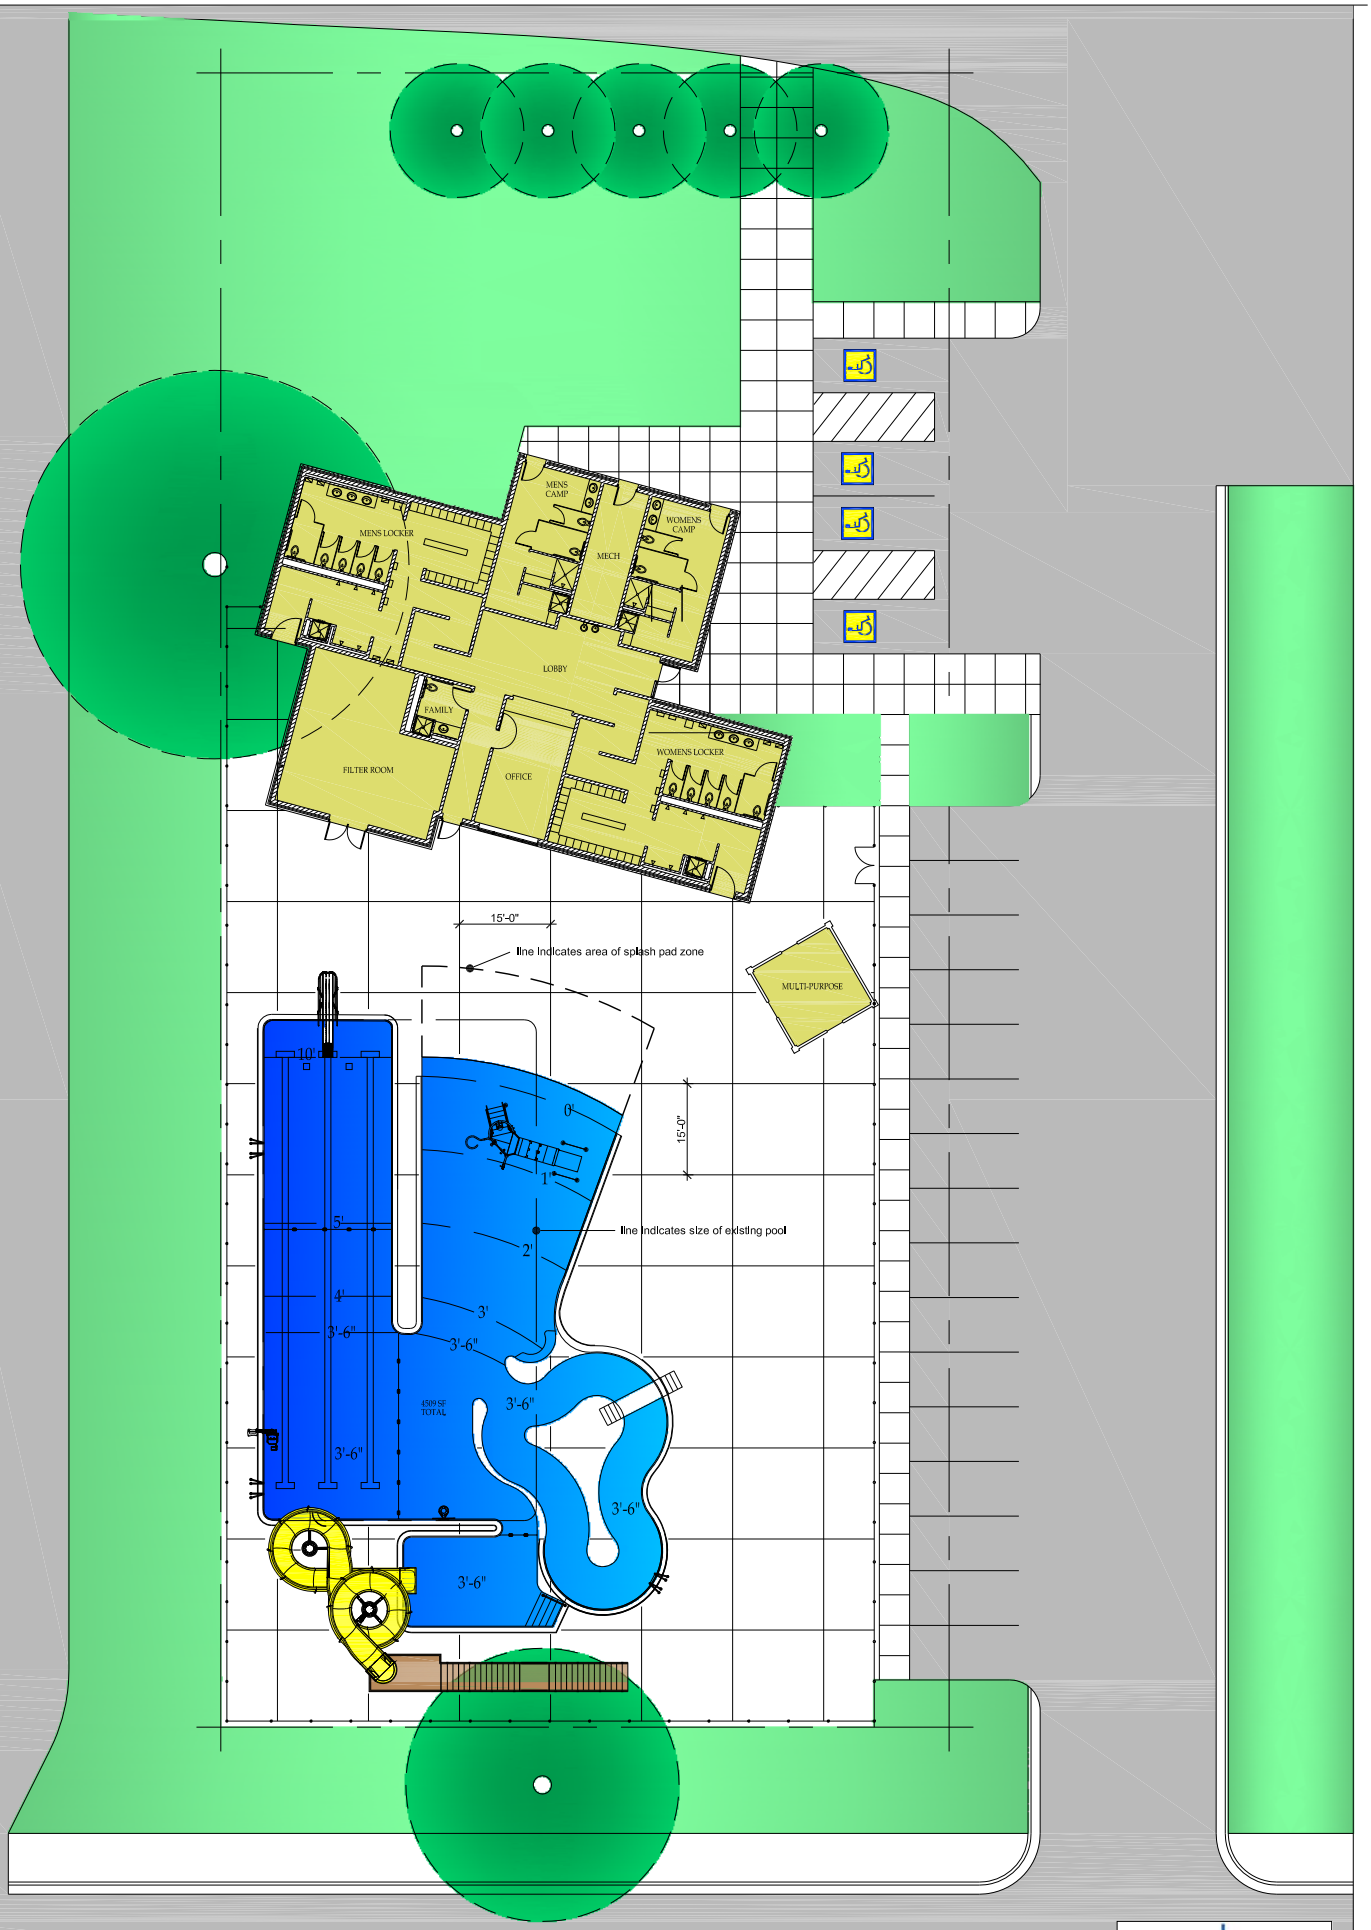

Pelican Rapids Community Aquatic Center: Option B3

DESIGN | INTENT architects
your dream our passion
103 E. LINCOLN AVENUE, FERGUS FALLS, MN 56537
218.736.4733
scottd@di-arch.com